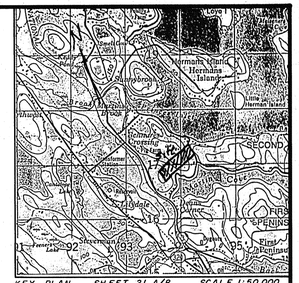

KEY PLAN SHEET 21 A/B SCALE 1:50,000

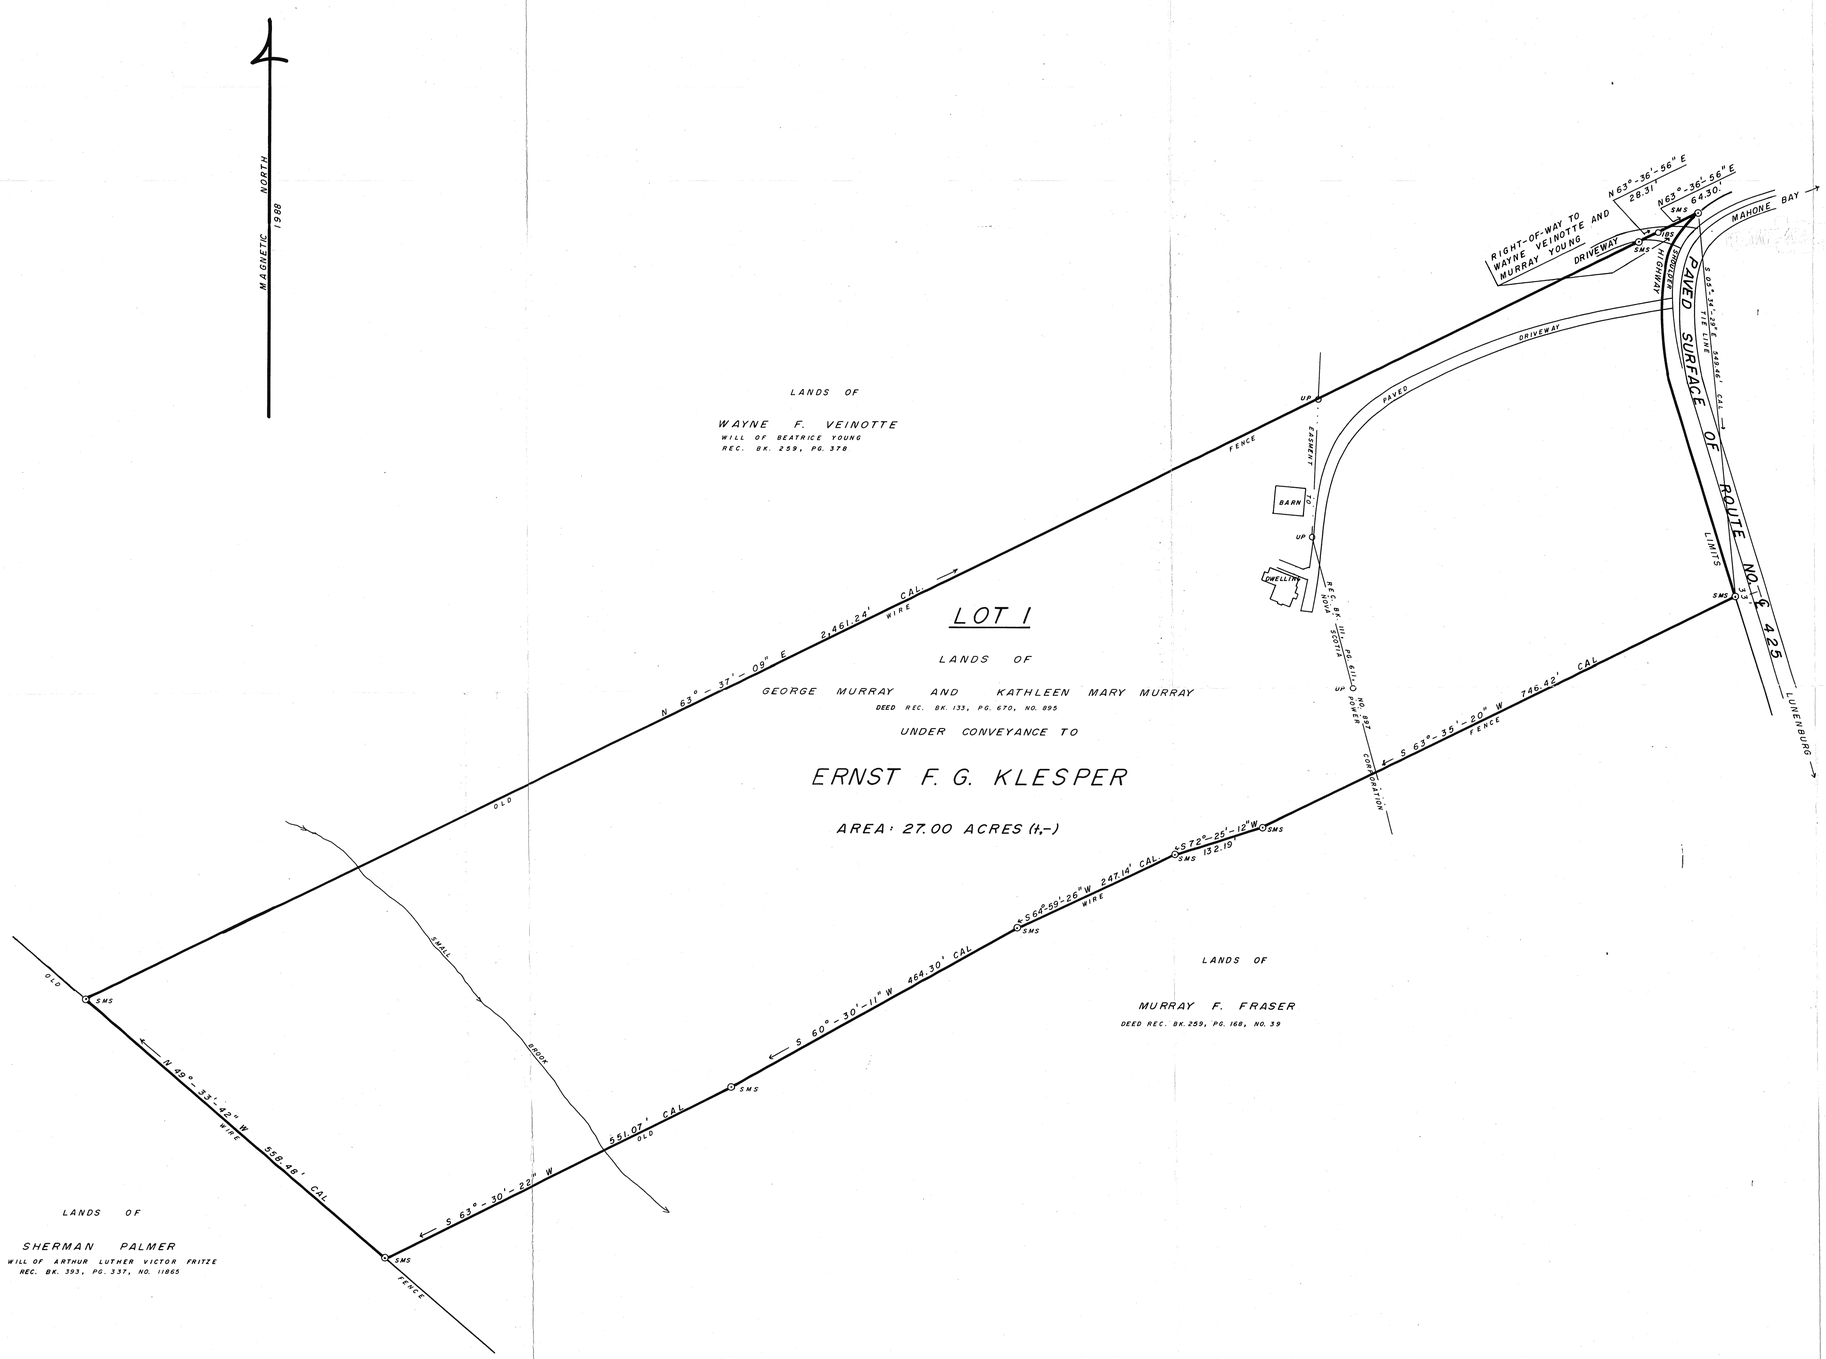

NOTES

S M	Survey Marker
I B	Iron Bar
S	Set
F	Found
U P	Utility Pole
CAL	Calculated

All angles and distances were measured in the field, unless otherwise noted, and are unadjusted. The bearings are magnetic for the year 1988.

SURVEYOR'S CERTIFICATE

I, Gerald D. Eisnor, Nova Scotia Land Surveyor, hereby certify that the survey represented by this plan was conducted under my supervision and that the survey and plan were made in accordance with the Nova Scotia Land Surveyors Act and the regulations made thereunder.

THE ASSOCIATION OF NOVA SCOTIA LAND SURVEYORS FOUNDED 1891 Gerald D. Eisnor REGISTERED PROFESSIONAL 2/5/88 525 MEMBER

Dated this 2 day of MAY A.D. 19 88

Gerald D. Eisnor N.S.L.S. No. 525

PLAN OF SURVEY SHOWING LANDS OF GEORGE MURRAY AND KATHLEEN MARY MURRAY LOCATED AT MARTIN'S BROOK, LUNENBURG COUNTY, NOVA SCOTIA, UNDER CONVEYANCE TO ERNST F.G. KLESPER.

SURVEYED: APRIL 22, 26, 27, 1988.

GERALD D. EISNOR
LAND SURVEYING
R.R. 3, LUN. B0J 2C0 634-3614

DRAWN BY	PLAN NO.	DATE	SCALE
G.D. EISNOR	88-05-193	MAY 2, 1988	1"=100'

REVISIONS:

004193
MAY - 4 1988
6965