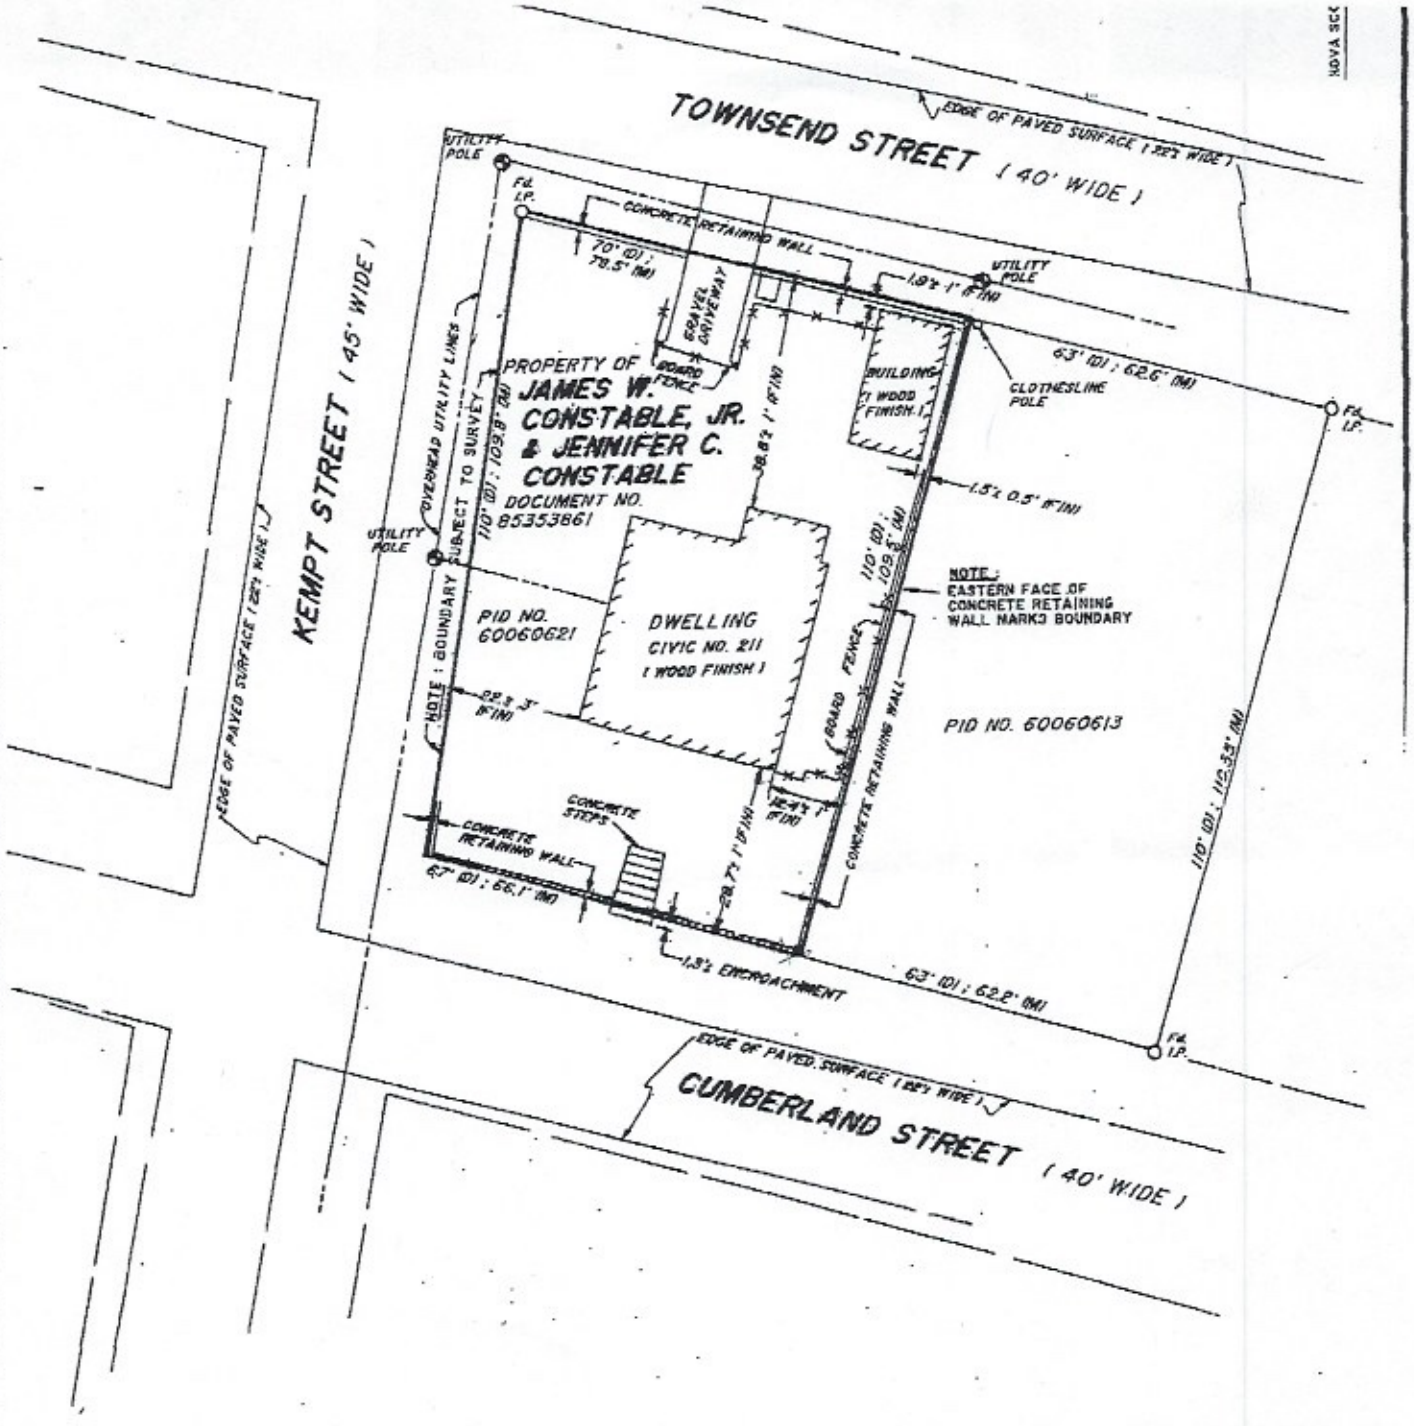


SURVEYOR'S LOCATION CERTIFICATE

CERTIFIED TO :
DAVID JOHN LEWTAS & BEVERLY ANN LEWTAS

LOCATION OF PROPERTY :
CIVIC NO. 211 CUMBERLAND STREET, TOWN OF LUNENBURG, LUN. CO., N.S.

THIS SURVEYOR'S LOCATION CERTIFICATE SHALL NOT BE USED FOR BOUNDARY LINE DEFINITION OR AS A REFERENCE DOCUMENT FOR THE PREPARATION OF LEGAL DESCRIPTIONS.

FIELD SURVEY CARRIED OUT ON : JULY 17, 2009

DATE OF DRAWING : JULY 23, 2009 SCALE : 1"=30'

BERRIGAN SURVEYS LIMITED
NOVA SCOTIA LAND SURVEYORS
BRIDGEWATER, LUN. CO., NOVA SCOTIA

I, Peter A.A. Berrigan, Nova Scotia Land Surveyor, hereby certify that this Surveyor's Certificate was prepared under my supervision and in accordance with Part VII of the Nova Scotia Land Surveyor's Regulations made pursuant to Section 8 of the Land Surveyor's Act.

Dated this 23rd day of JULY 2009

N.S.L.S. NO. 629

LEGEND:

S.M./I.B./I.P.	SURVEY MARKER/IRON BOLT/IRON PIPE
Fd.	FOUND
(D)	DEED MEASUREMENT
(P)	PLAN MEASUREMENT
(M)	FIELD MEASUREMENT
(FIN)	FINISH
(FDN)	FOUNDATION
(FTG)	FOOTING

THE ASSOCIATION OF NOVA SCOTIA LAND SURVEYORS
FOUNDED 1961
PETER A.A. BERRIGAN
N.S.L.S.
629
MEMBER

FILE No. 13,614

SLC No. 72769